


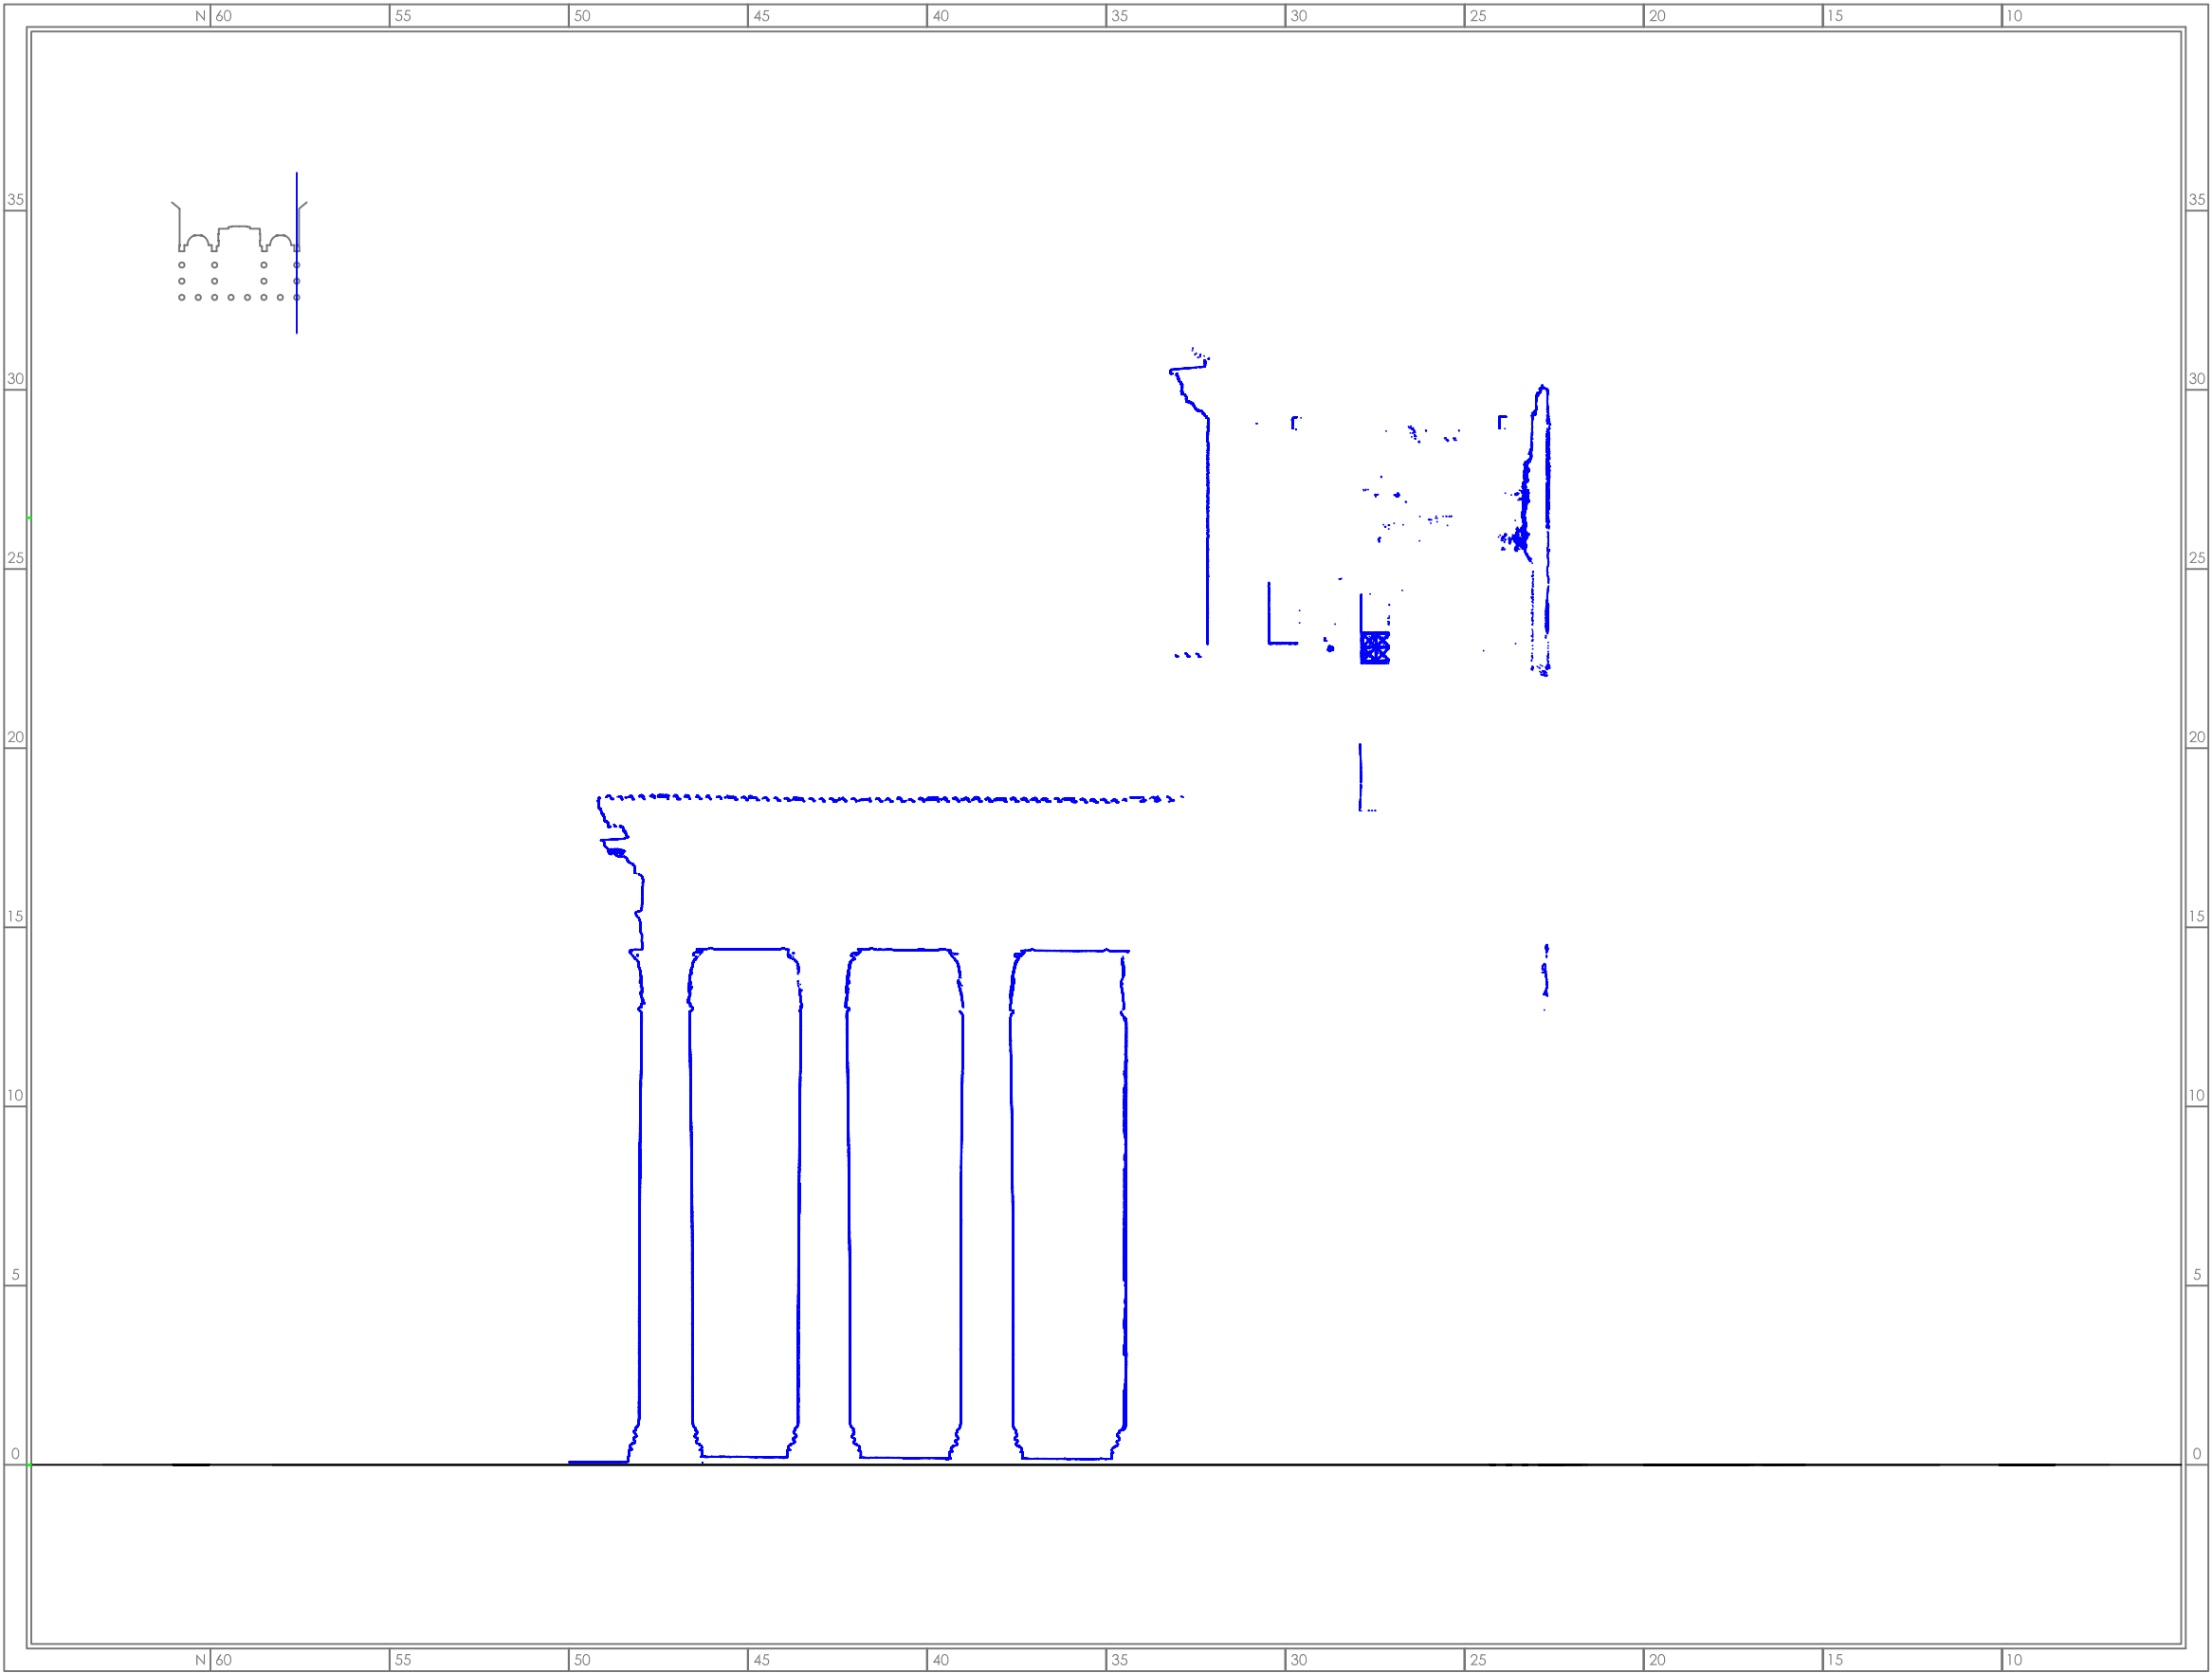

Vertical section through 4th colonnade row (slice thickness 0.10 m)

Scale 1:200 (if printed on DIN A3)