


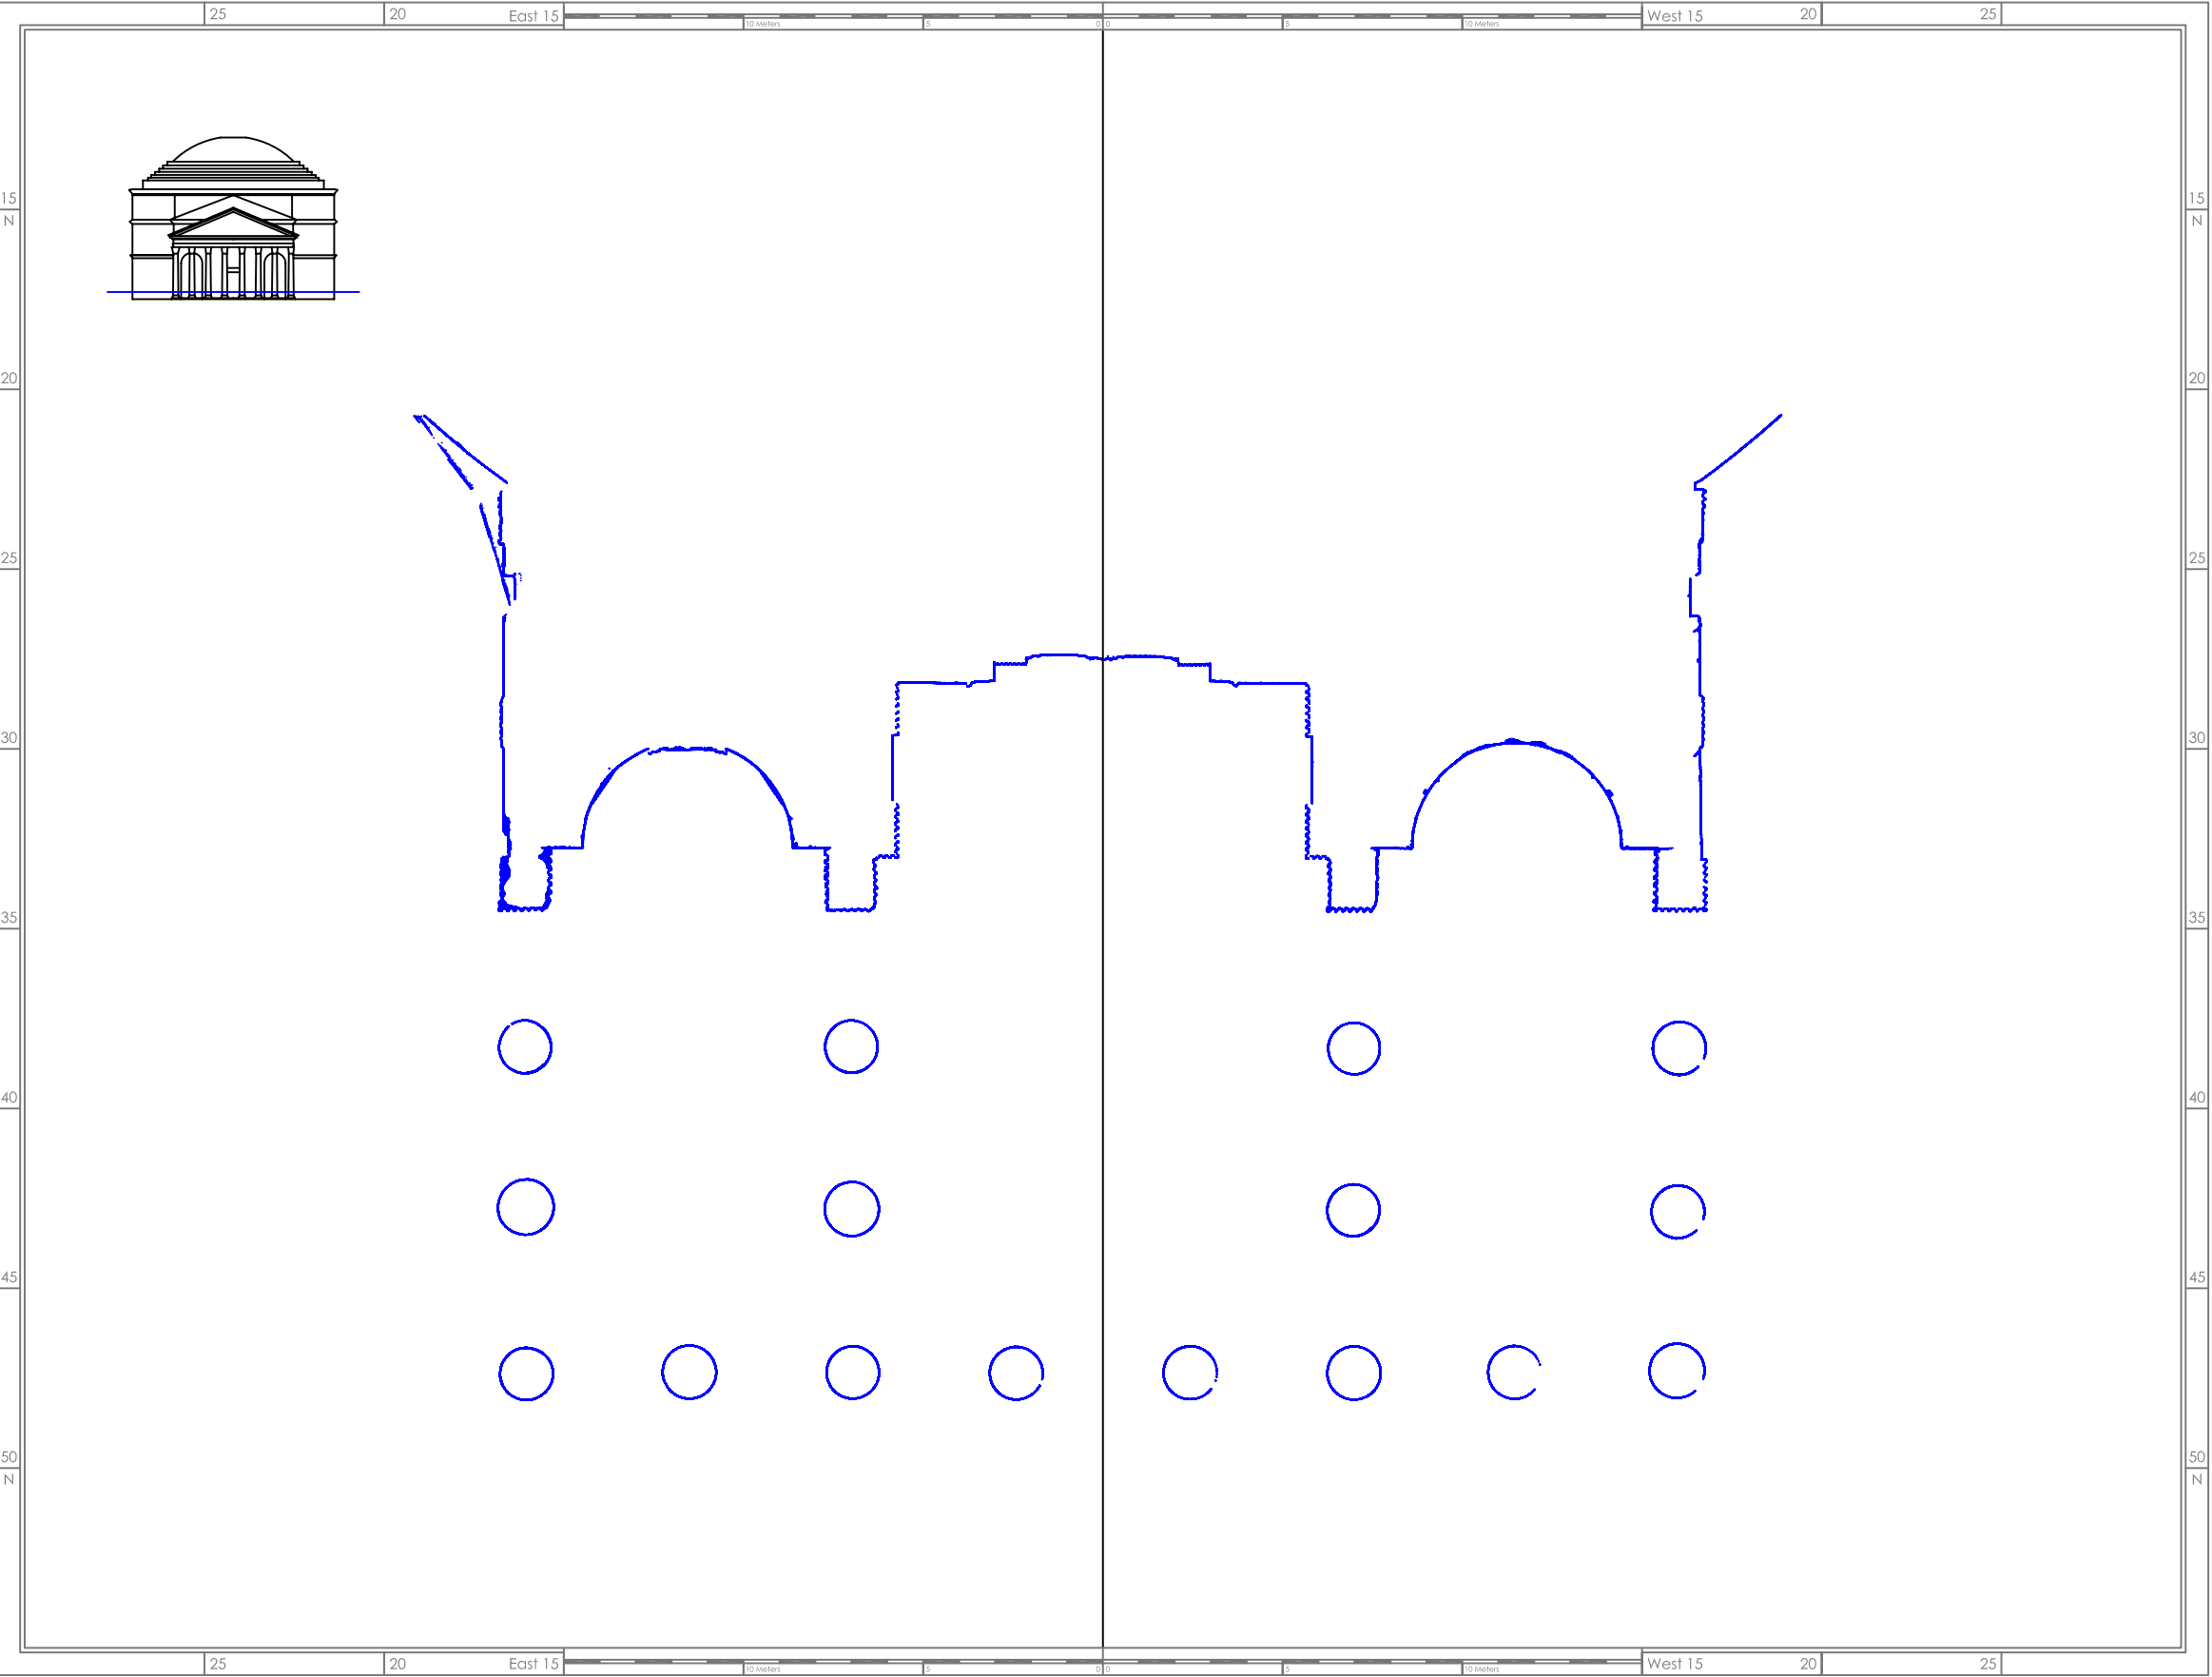

Section of Porticus (level 2 m above ground floor, slice thickness 0,05 m)

Scale 1:200 (if printed on DIN A3)